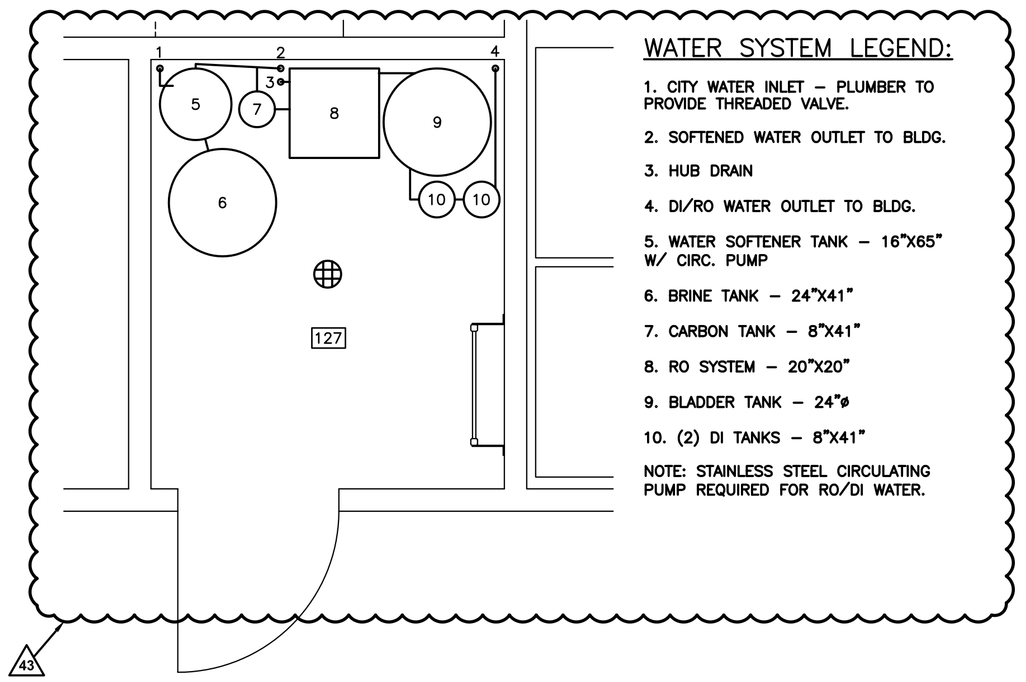

WATER SYSTEM LEGEND:

1. CITY WATER INLET – PLUMBER TO PROVIDE THREADED VALVE.
2. SsoftENED WATER OUTLET TO BLDG.
3. HUB DRAIN
4. DI/RO WATER OUTLET TO BLDG.
5. WATER SOFTENER TANK – 16"X65" W/ CIRC. PUMP
6. BRINE TANK – 24"X41"
7. CARBON TANK – 8"X41"
8. RO SYSTEM – 20"X20"
9. BLADDER TANK – 24"ø
10. (2) DI TANKS – 8"X41"

NOTE: STAINLESS STEEL CIRCULATING PUMP REQUIRED FOR RO/DI WATER.

43

FIXTURE SCHEDULE

EQPM. #	ROOM #	DESCRIPTION	QTY	MODEL	BRAND	MATERIAL	FAUCET/BRAND	P TRAP/BRAND	SUPPLY/BRAND	OPTIONS/ACCESSORIES
1	111	DOUBLE BOWL SINK	1	LRADQ3322-60-3	ELKAY	304 STAINLESS	100/DELTA	Z8702/ZURN	Z8804LR/ZURN	Z8749 STRAINER W/ OFFSET
2	108, 109	LAVATORY	4	051-2104	ELJER	VITREOUS CHINA	501/DELTA	Z8700/ZURN	Z8804LR/ZURN	Z8746 OFFSET GRID, 102/105 ADA WRAP
3	109	URINAL	1	161-1150	ELJER	VITREOUS CHINA	Z6003-WS1/ZURN	--	--	
4	108, 109	WATER CLOSET	5	091-0285	ELJER	VITREOUS CHINA	--	--	Z8804CR/ZURN	500STSCC SEAT/CENTOCO
5	116	24X24 LAUNDRY SINK	1	T60-144	GRIFFIN	304 STAINLESS	Z842J1/ZURN	Z8702/ZURN	Z8804LR/ZURN	
6	124, 125	SCULLERY SINK	2	T60-288	GRIFFIN	304 STAINLESS	Z842J1/ZURN	--	--	
7	128	MOP BASIN	1	MSB-2424	FIAT	MOLDED-STONE	Z843M1-RC/ZURN	--	--	Z1996-HH HOSE & BRACKET/ZURN
8	132	KNEE OPERATED HAND SINK	1	HSK	AERO	STAINLESS STEEL	-	Z8700/ZURN	Z8804LR/ZURN	FAUCET MNT. EYE WASH/BRADLEY S19-200B

44

NOTES:
1. ALL OTHER FIXTURES SHOWN ON PLAN BUT NOT LISTED ABOVE, SHALL BE PROVIDED BY TENANT & HOOKED UP BY PLUMBING CONTRACTOR.
2. ENTIRE DI/RO SYSTEM TO BE LOOPED W/ T'S @ EACH APPLIANCE REQUIRING DI/RO WATER BY PLUMBING CONTRACTOR.

45

NOTE: ALL WALL MOUNTED SINKS TO HAVE CARRIERS.

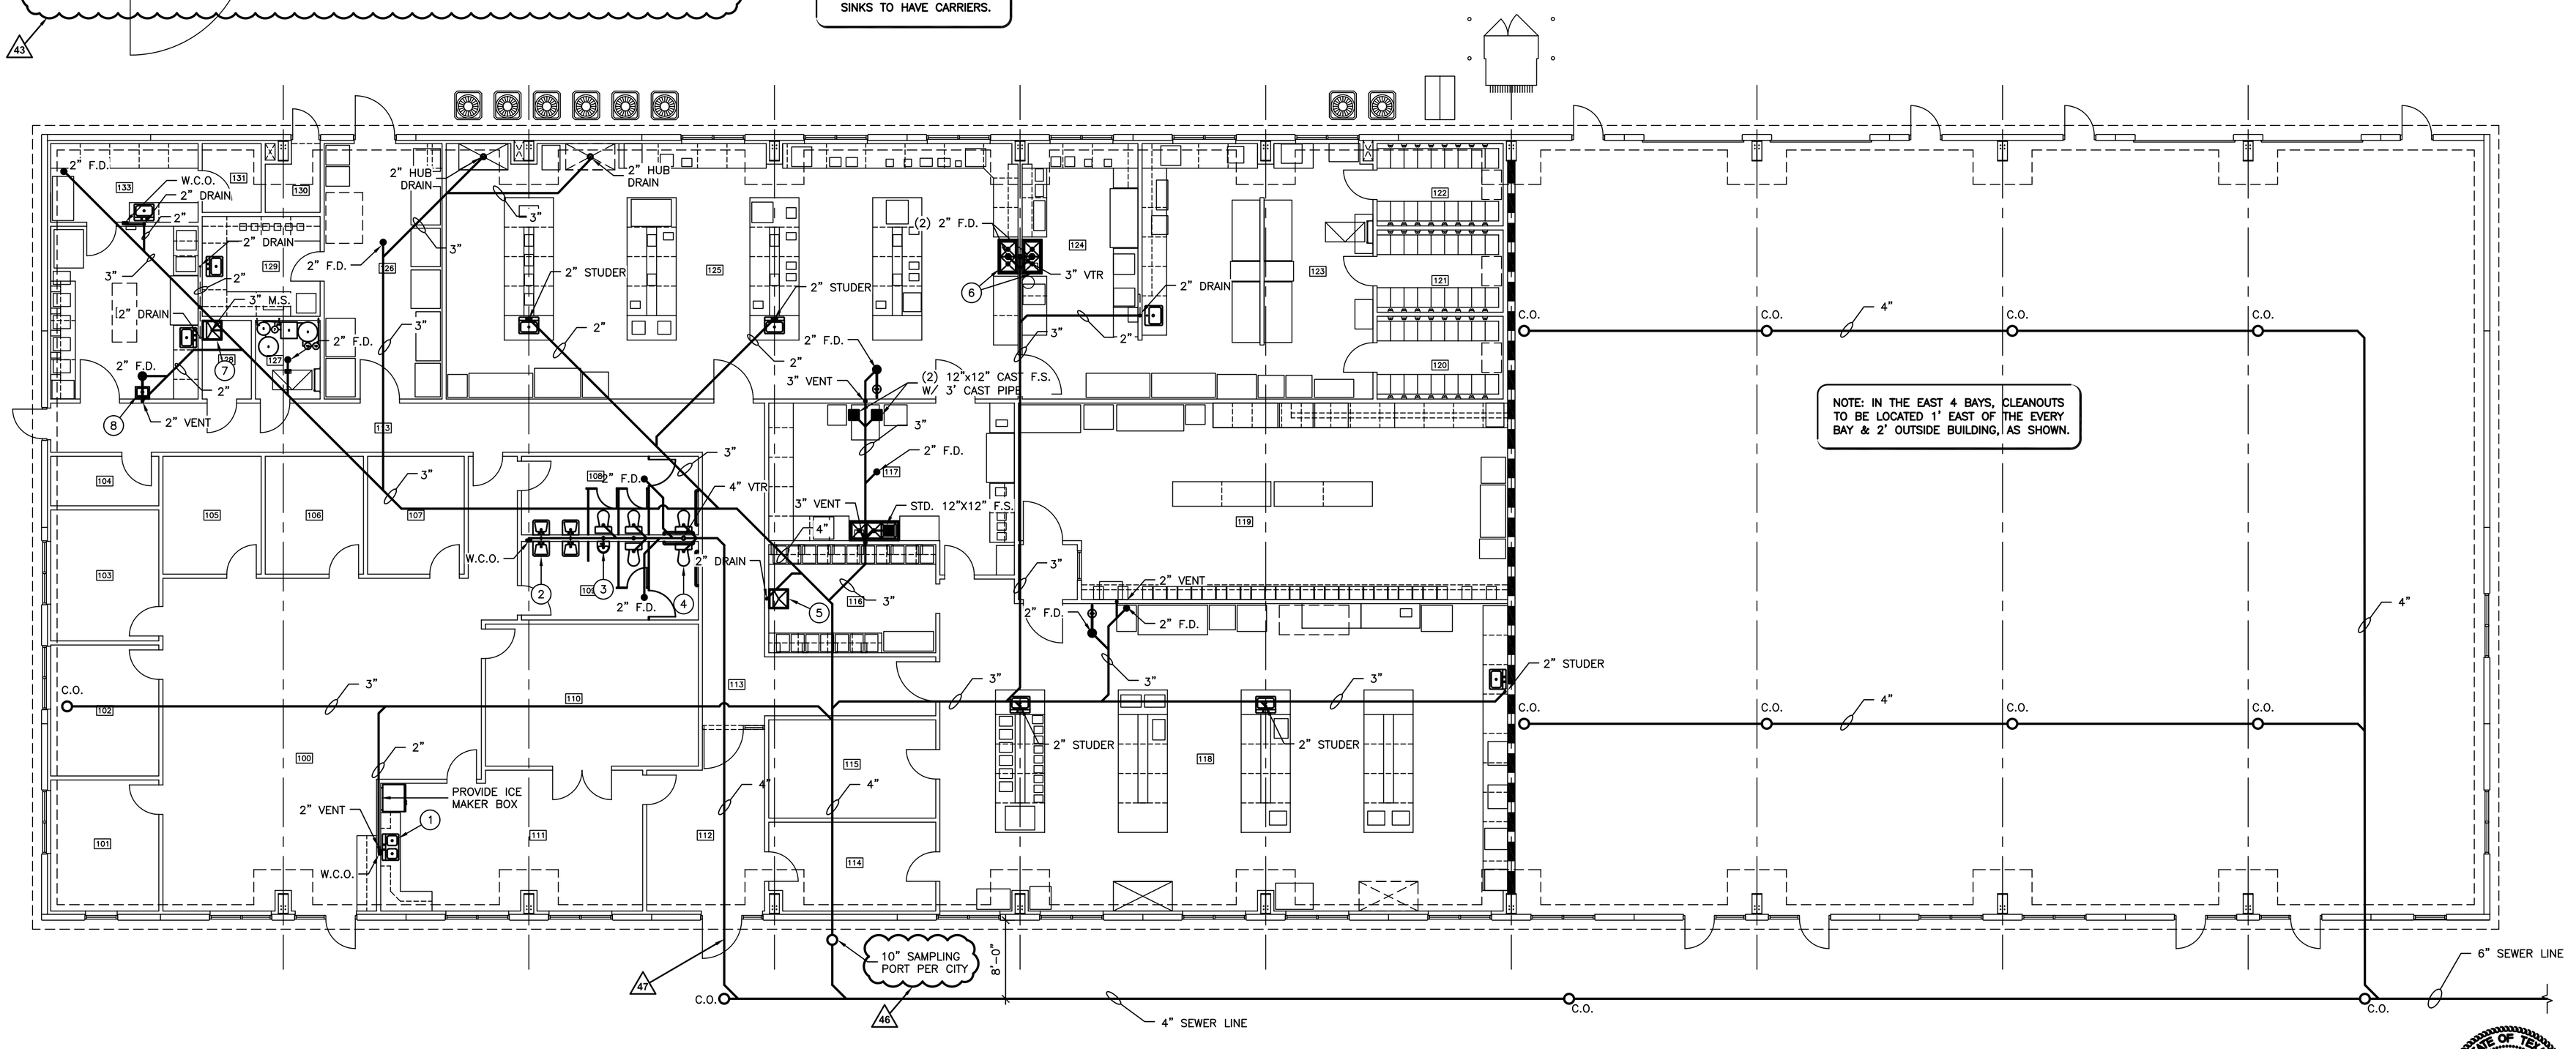

SANITARY SEWER PLAN

SCALE: 1/8" = 1'-0"

Approved by	
Bayer CropScience LP	Lubbock Santa Fe 32 LTD.

STATE OF TEXAS – Paul E. Thompson – 65483 – REGISTERED PROFESSIONAL ENGINEER

Wilkerson PROPERTIES INC.

Commercial & Industrial Development, Management & Brokerage
Phone: (806) 474-2223
Fax: (806) 474-2216
501 E. 66th Street
Lubbock, Texas 79404

SANTA FE PARK-LOT 32-SUITE 500	Date: 10/24/2008	Rev: 11/17/2008	Notes:	Area:
6112 43rd Street	Drawn by: JWT, JMS, MRK			
Lubbock, Texas 79407	Checked by: PET			

P1